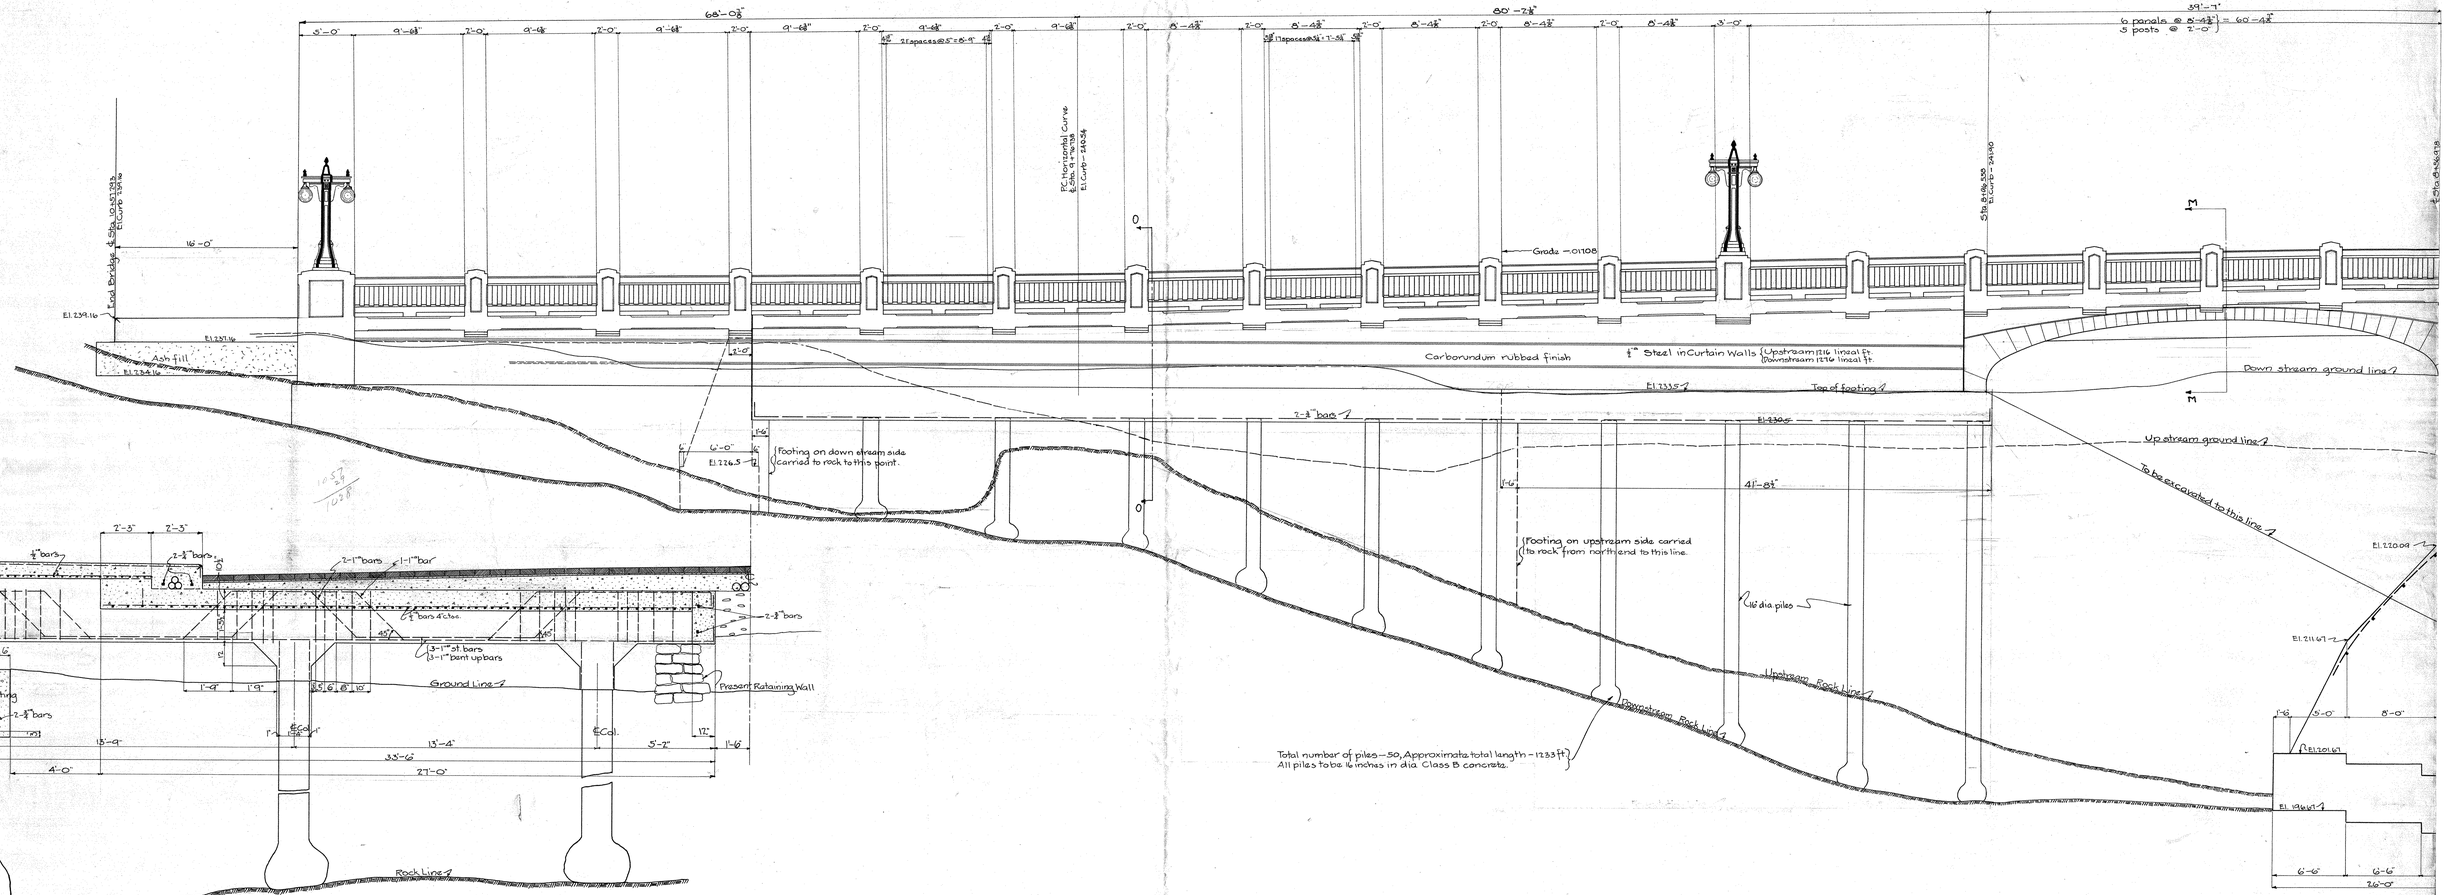

SECTION O-O
Scale: ¼ in. = 1 ft.

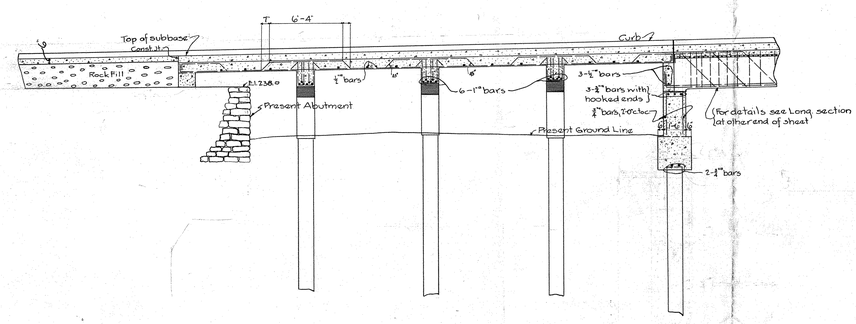

SECTION R-R (See plan - North Approach)
Scale: ¼ in. = 1 ft.

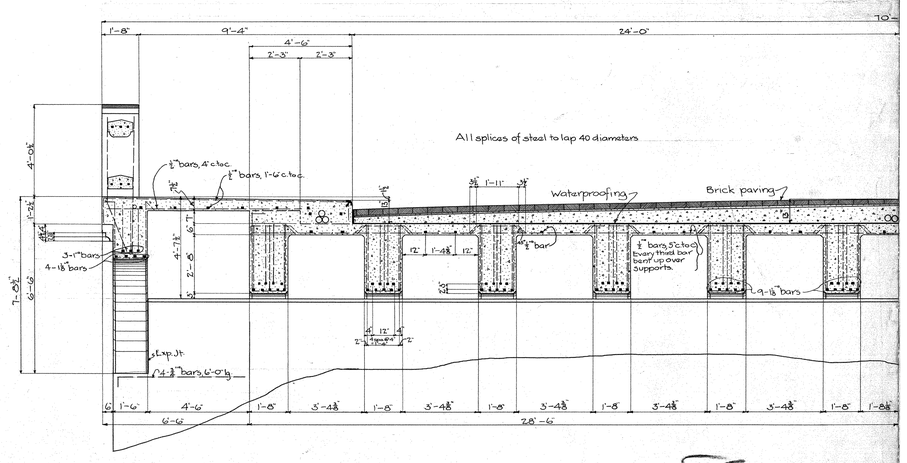

SECTION M-M
Scale: ¼ in. = 1 ft.

8664

8665

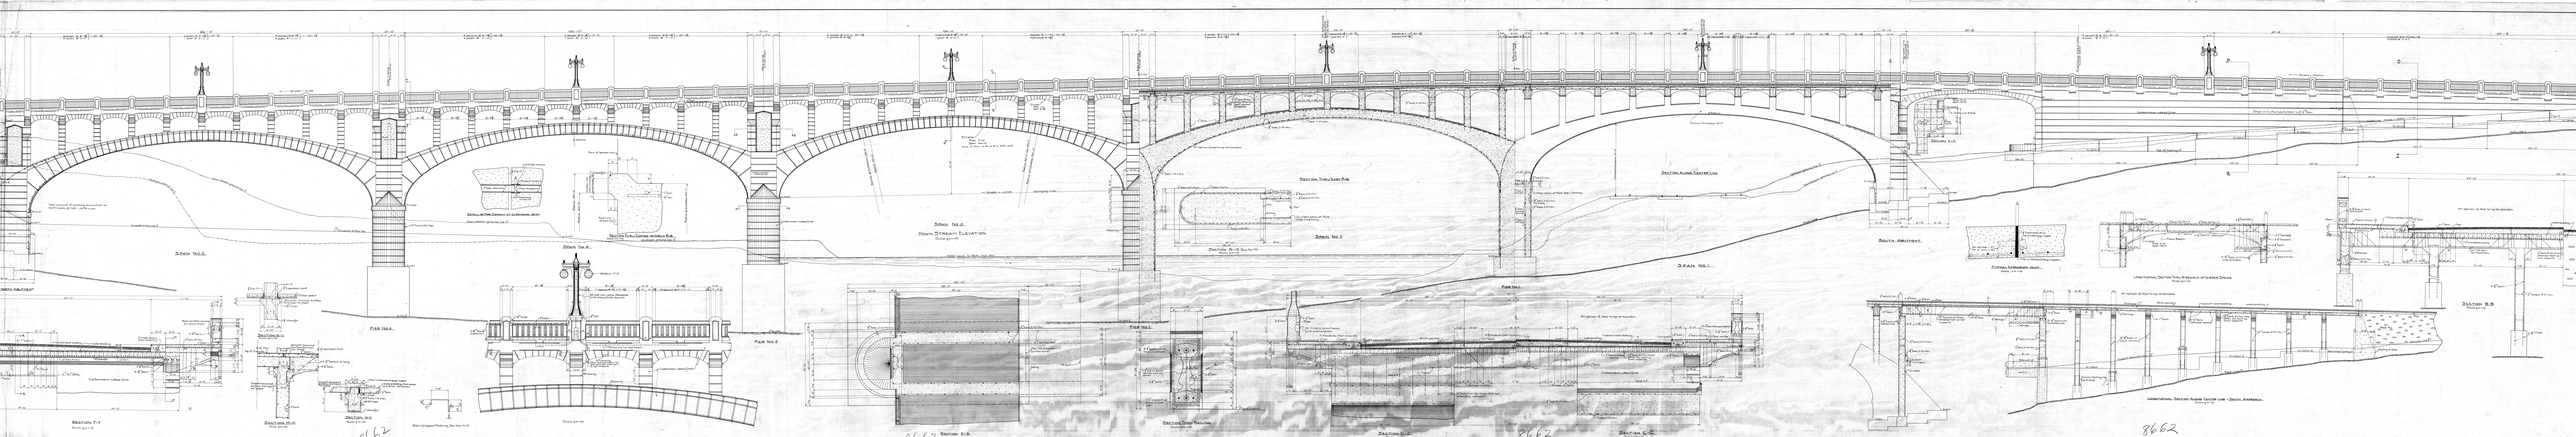
Span No. 5.
Span No. 4.
Span No. 3.
Span No. 2.
Span No. 1.
South Abutment
Pier No. 1.
Pier No. 2.
Pier No. 3.
Pier No. 4.
Section F-F
Section H-H
Section K-K
Section L-L
Section M-M
Section N-N
Section O-O
Section P-P
Section R-R
Section S-S
Section T-T
Section U-U
Section V-V
Section W-W
Section X-X
Section Y-Y
Section Z-Z
Section A-A
Section B-B
Section C-C
Section D-D
Section E-E
Section G-G
Section J-J
Section Q-Q